

 
 



MARINETTE MIDDLE SCHOOL

 

COLOR KEY

- | | | |
|--|---|--|
|  Heavy Remodeling |  Addition |  New Playground |
|  Light Remodeling |  Existing Building |  New Asphalt |
|  Portion of Building to be Demolished | | |

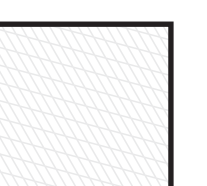

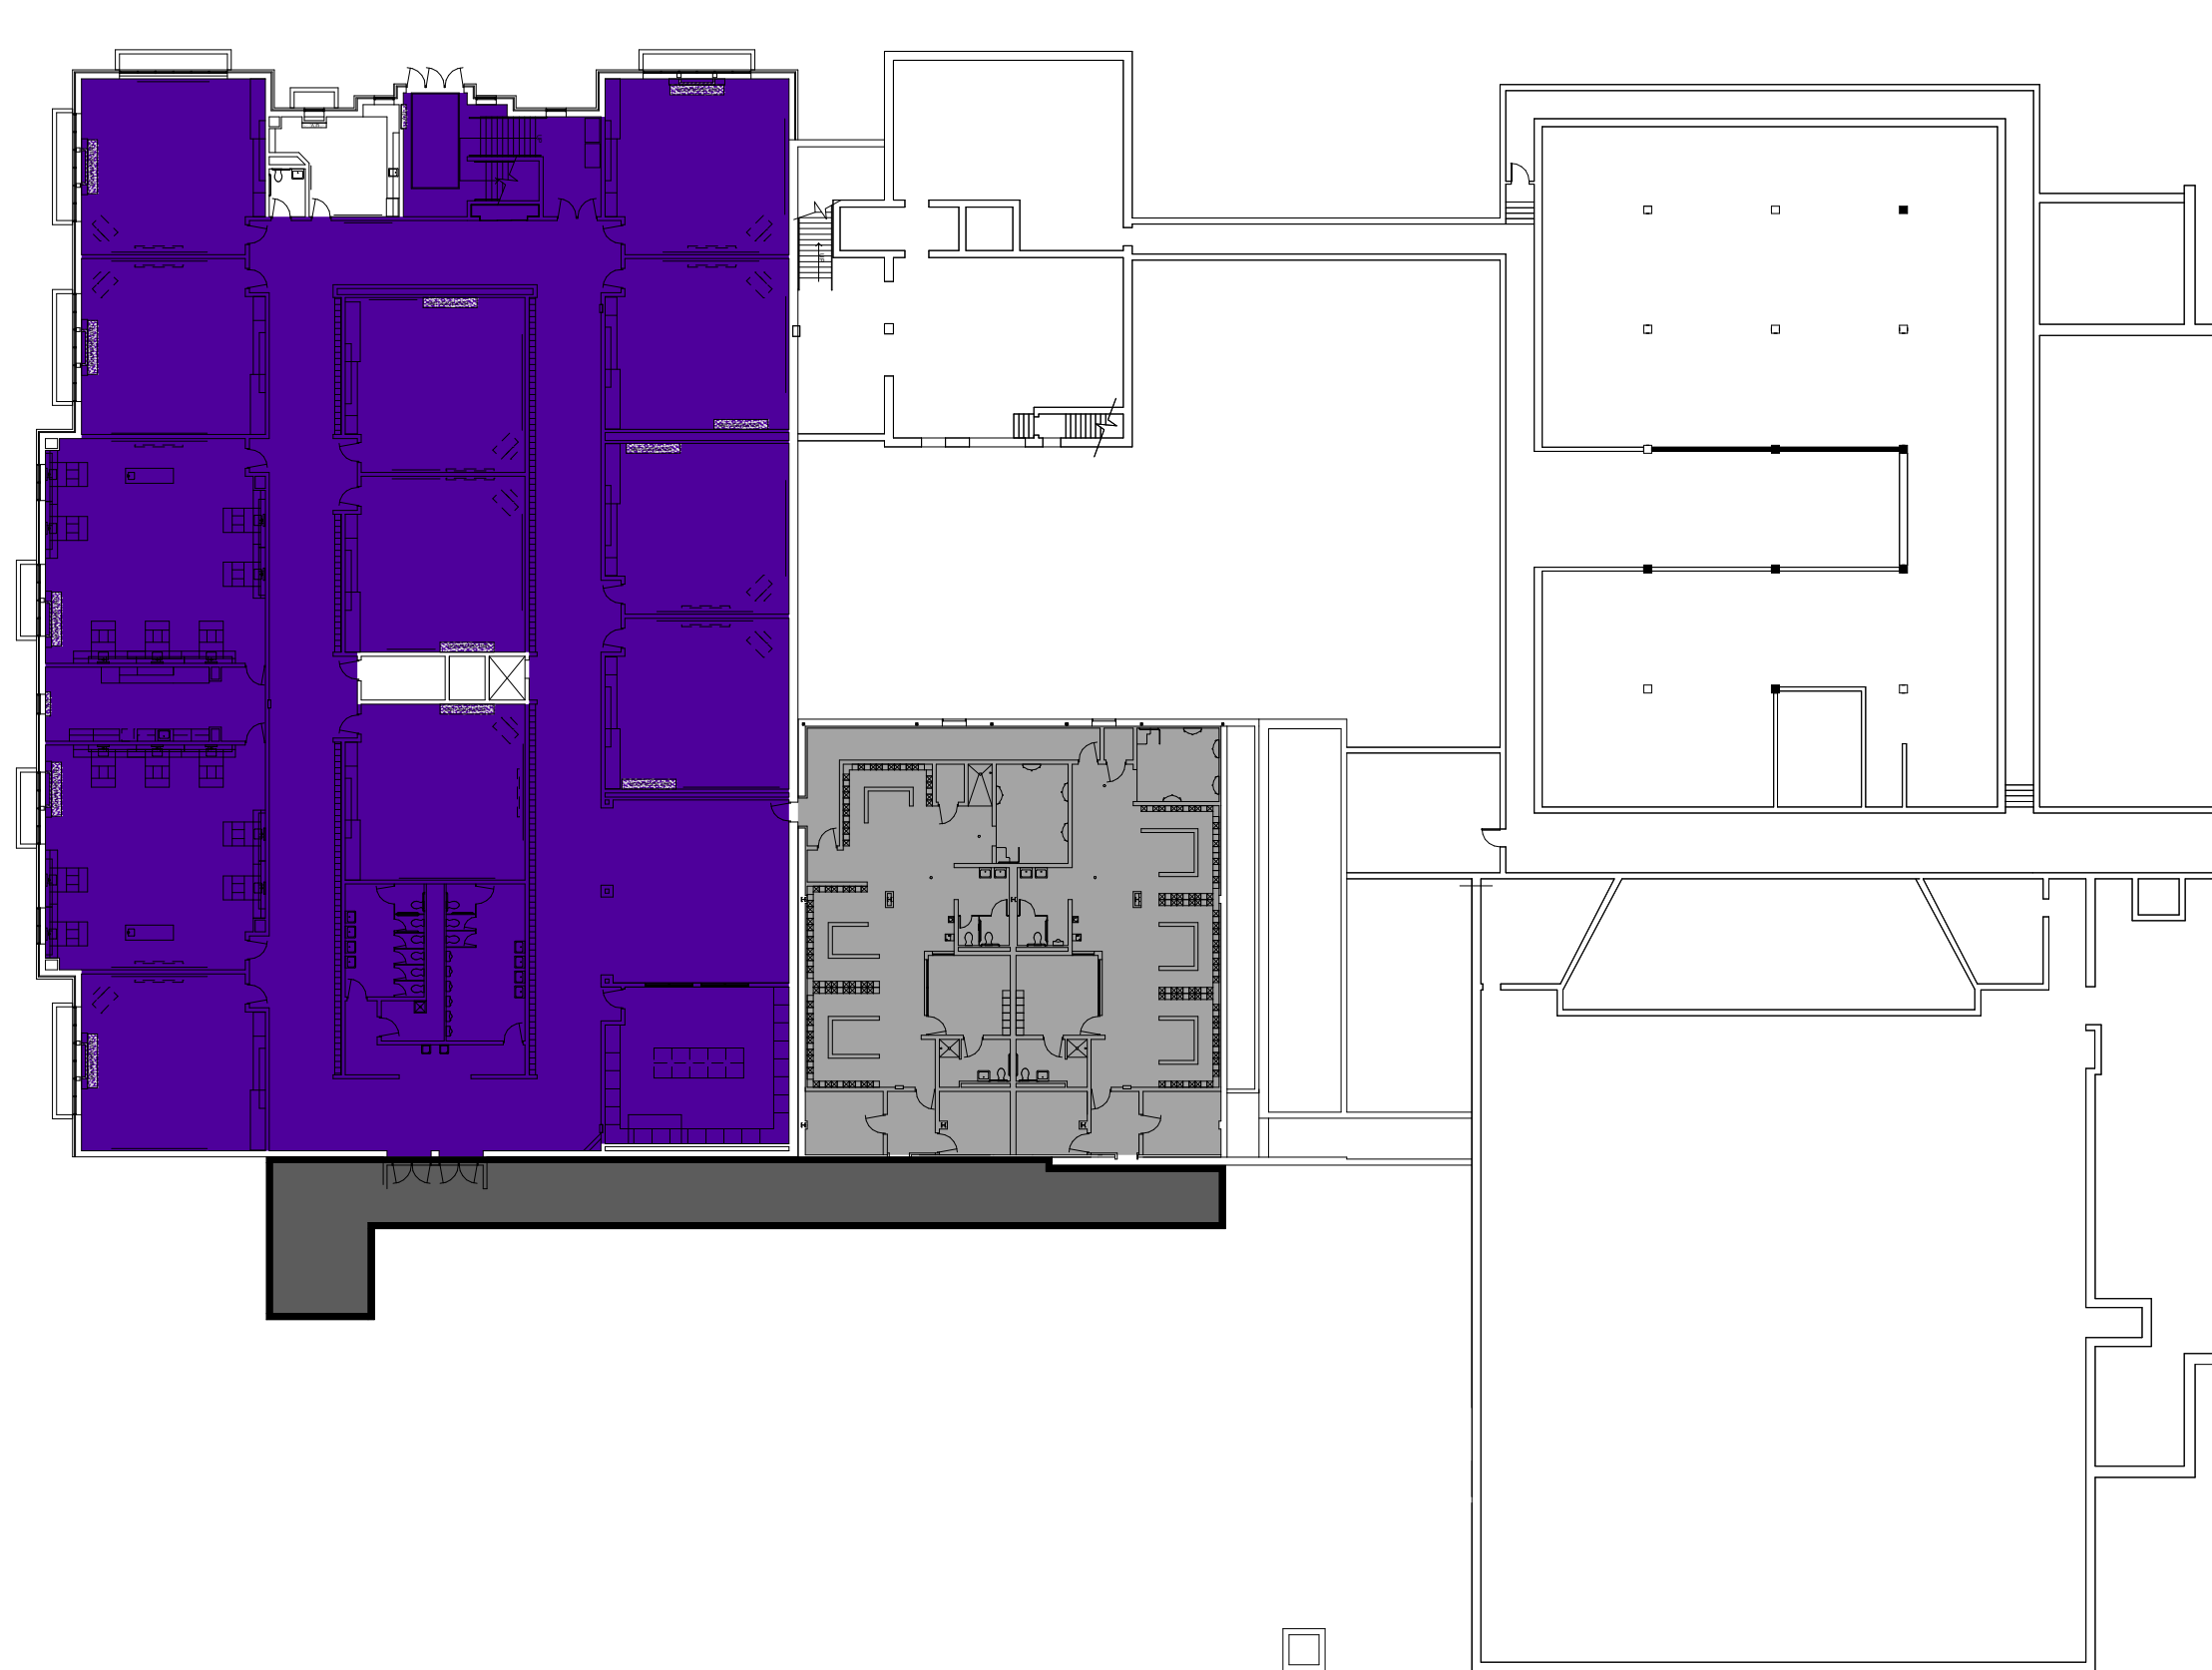

SCHOOL DISTRICT OF MARINETTE
MIDDLE SCHOOL FCA


7857 | 8.26.26

© 2026 Somerville, Inc.


REMODEL RECOMMENDATION -
FIRST FLOOR PLAN



0' 8' 16' 32' 48'

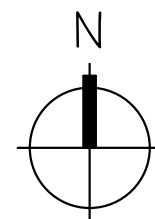

design matters.

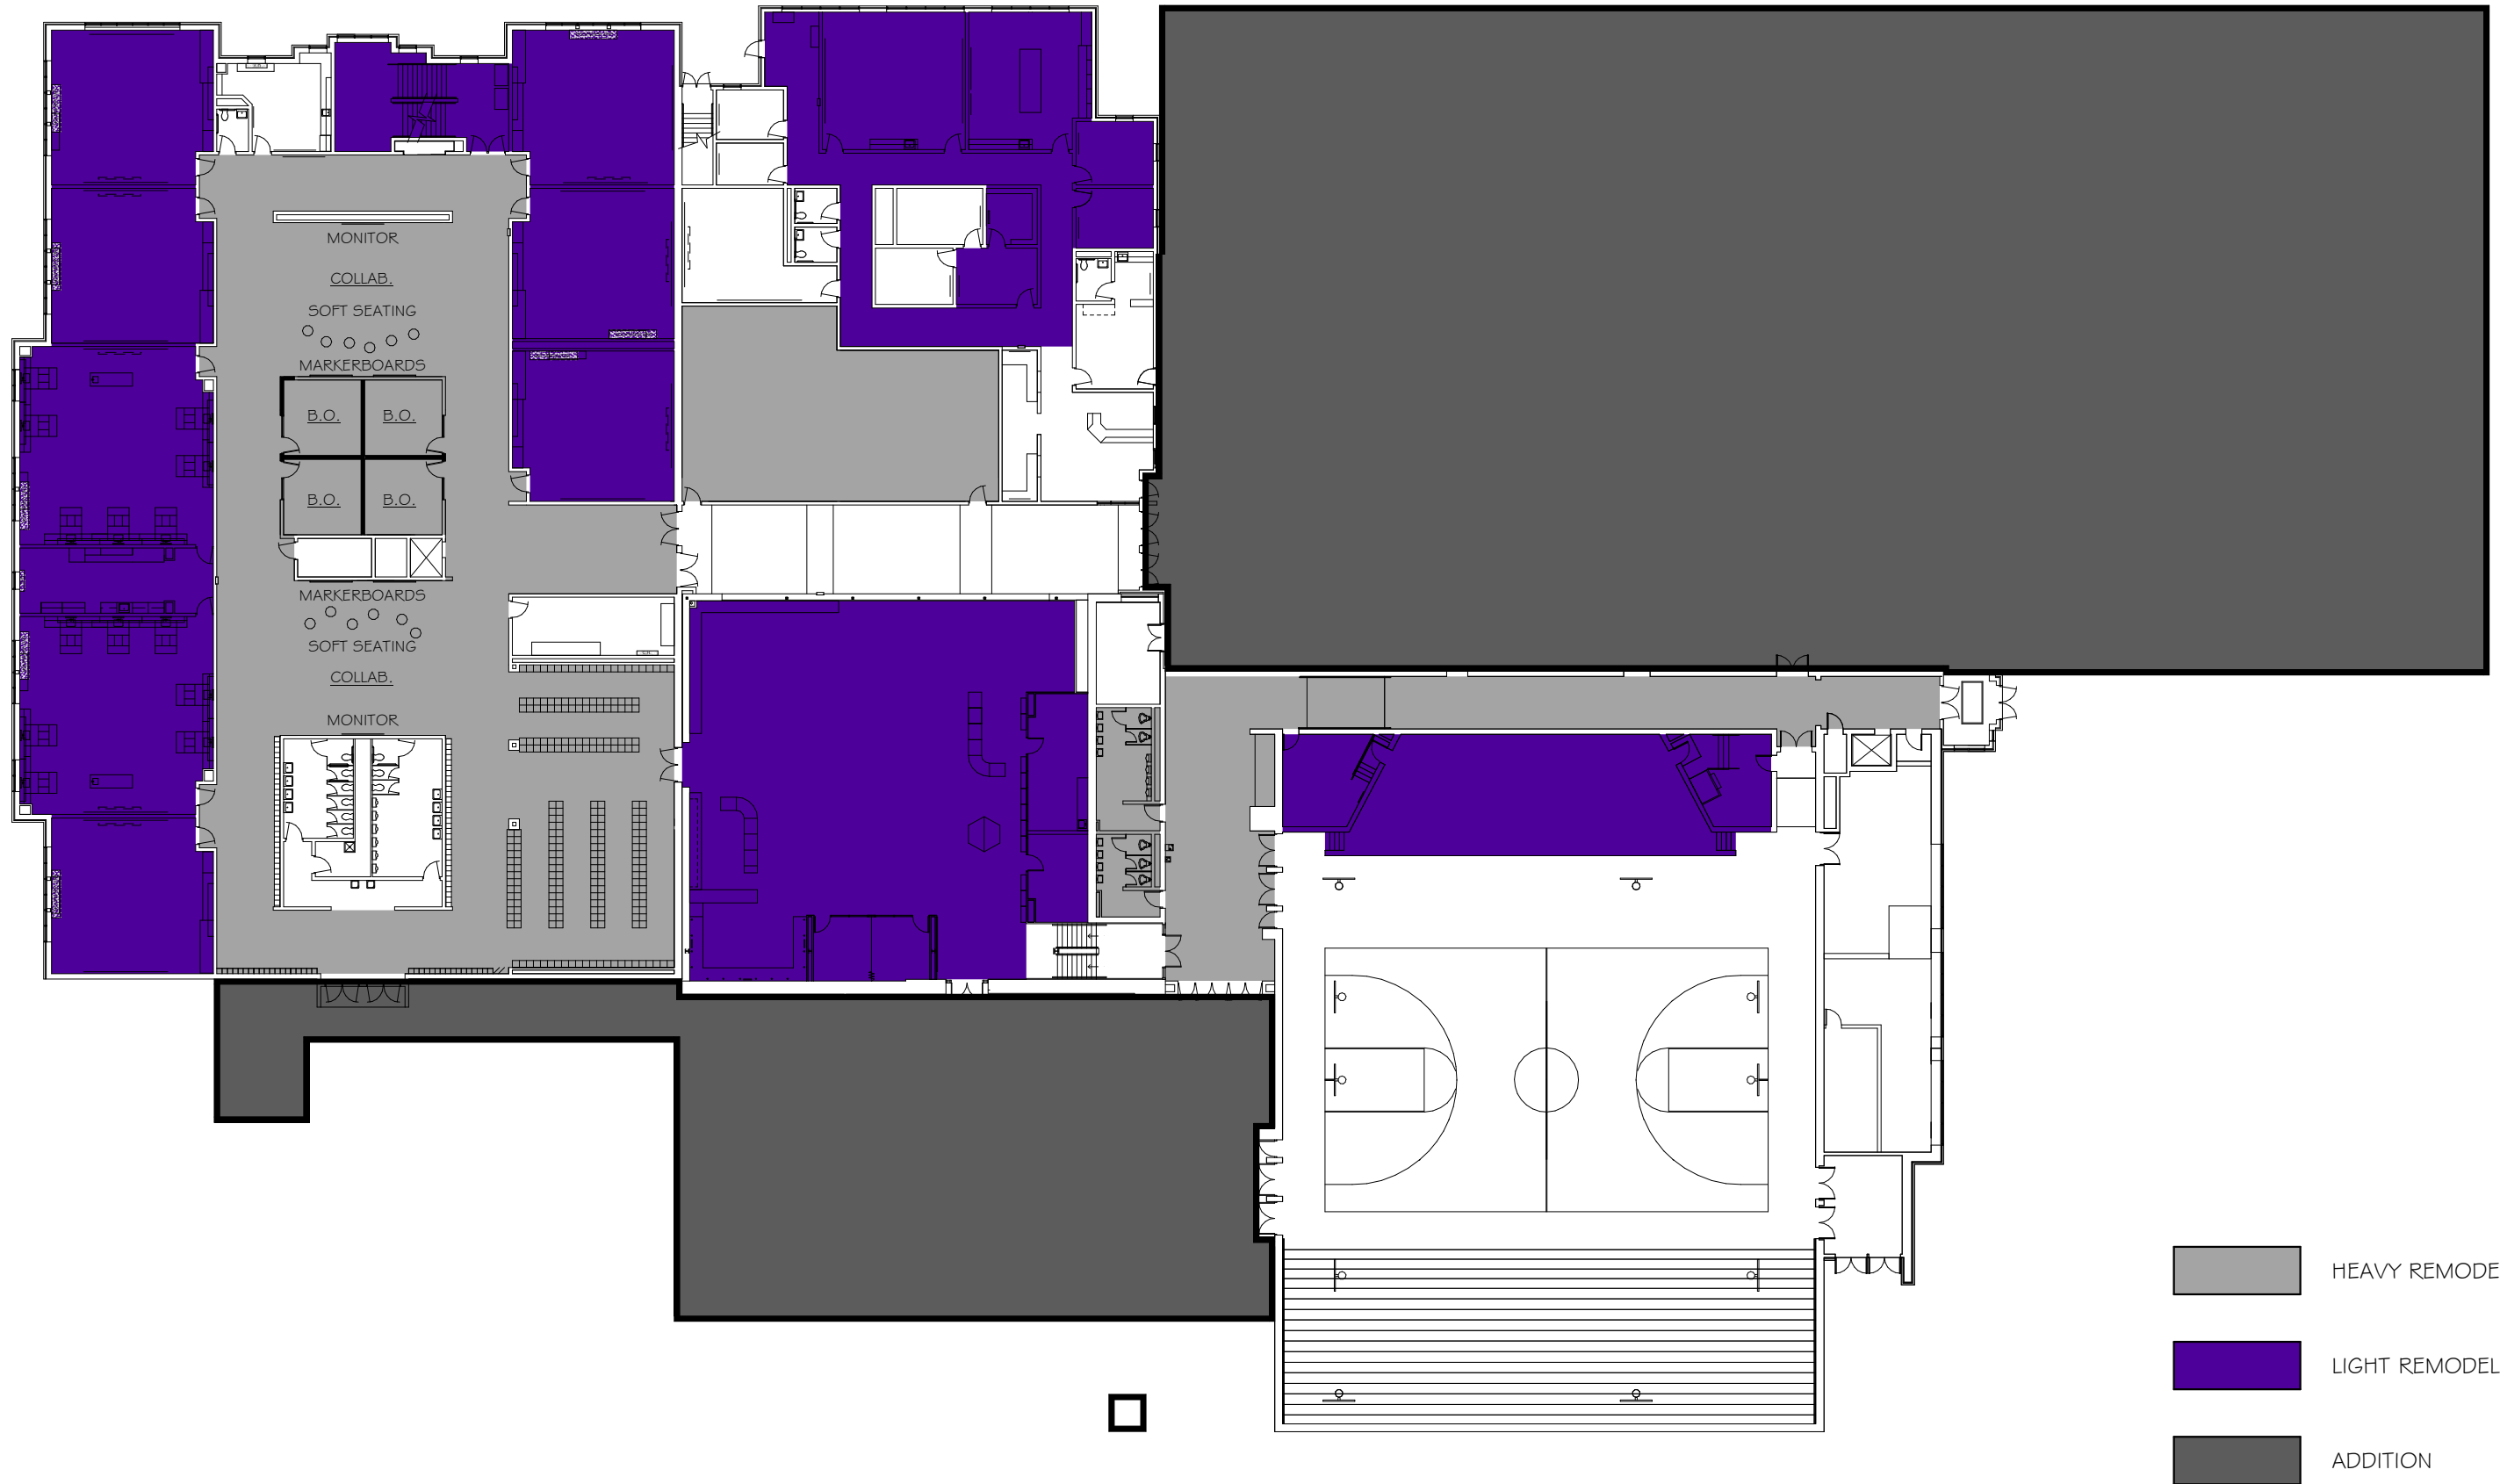


SCHOOL DISTRICT OF MARINETTE
MIDDLE SCHOOL FCA

7857 | 8.26.26

© 2025 Somerville, Inc.


REMODEL RECOMMENDATION -
SECOND FLOOR PLAN

0' 8' 16' 32' 48'

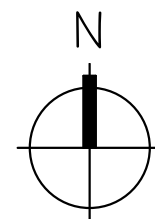

design matters.

- HEAVY REMODELING
- LIGHT REMODELING
- ADDITION

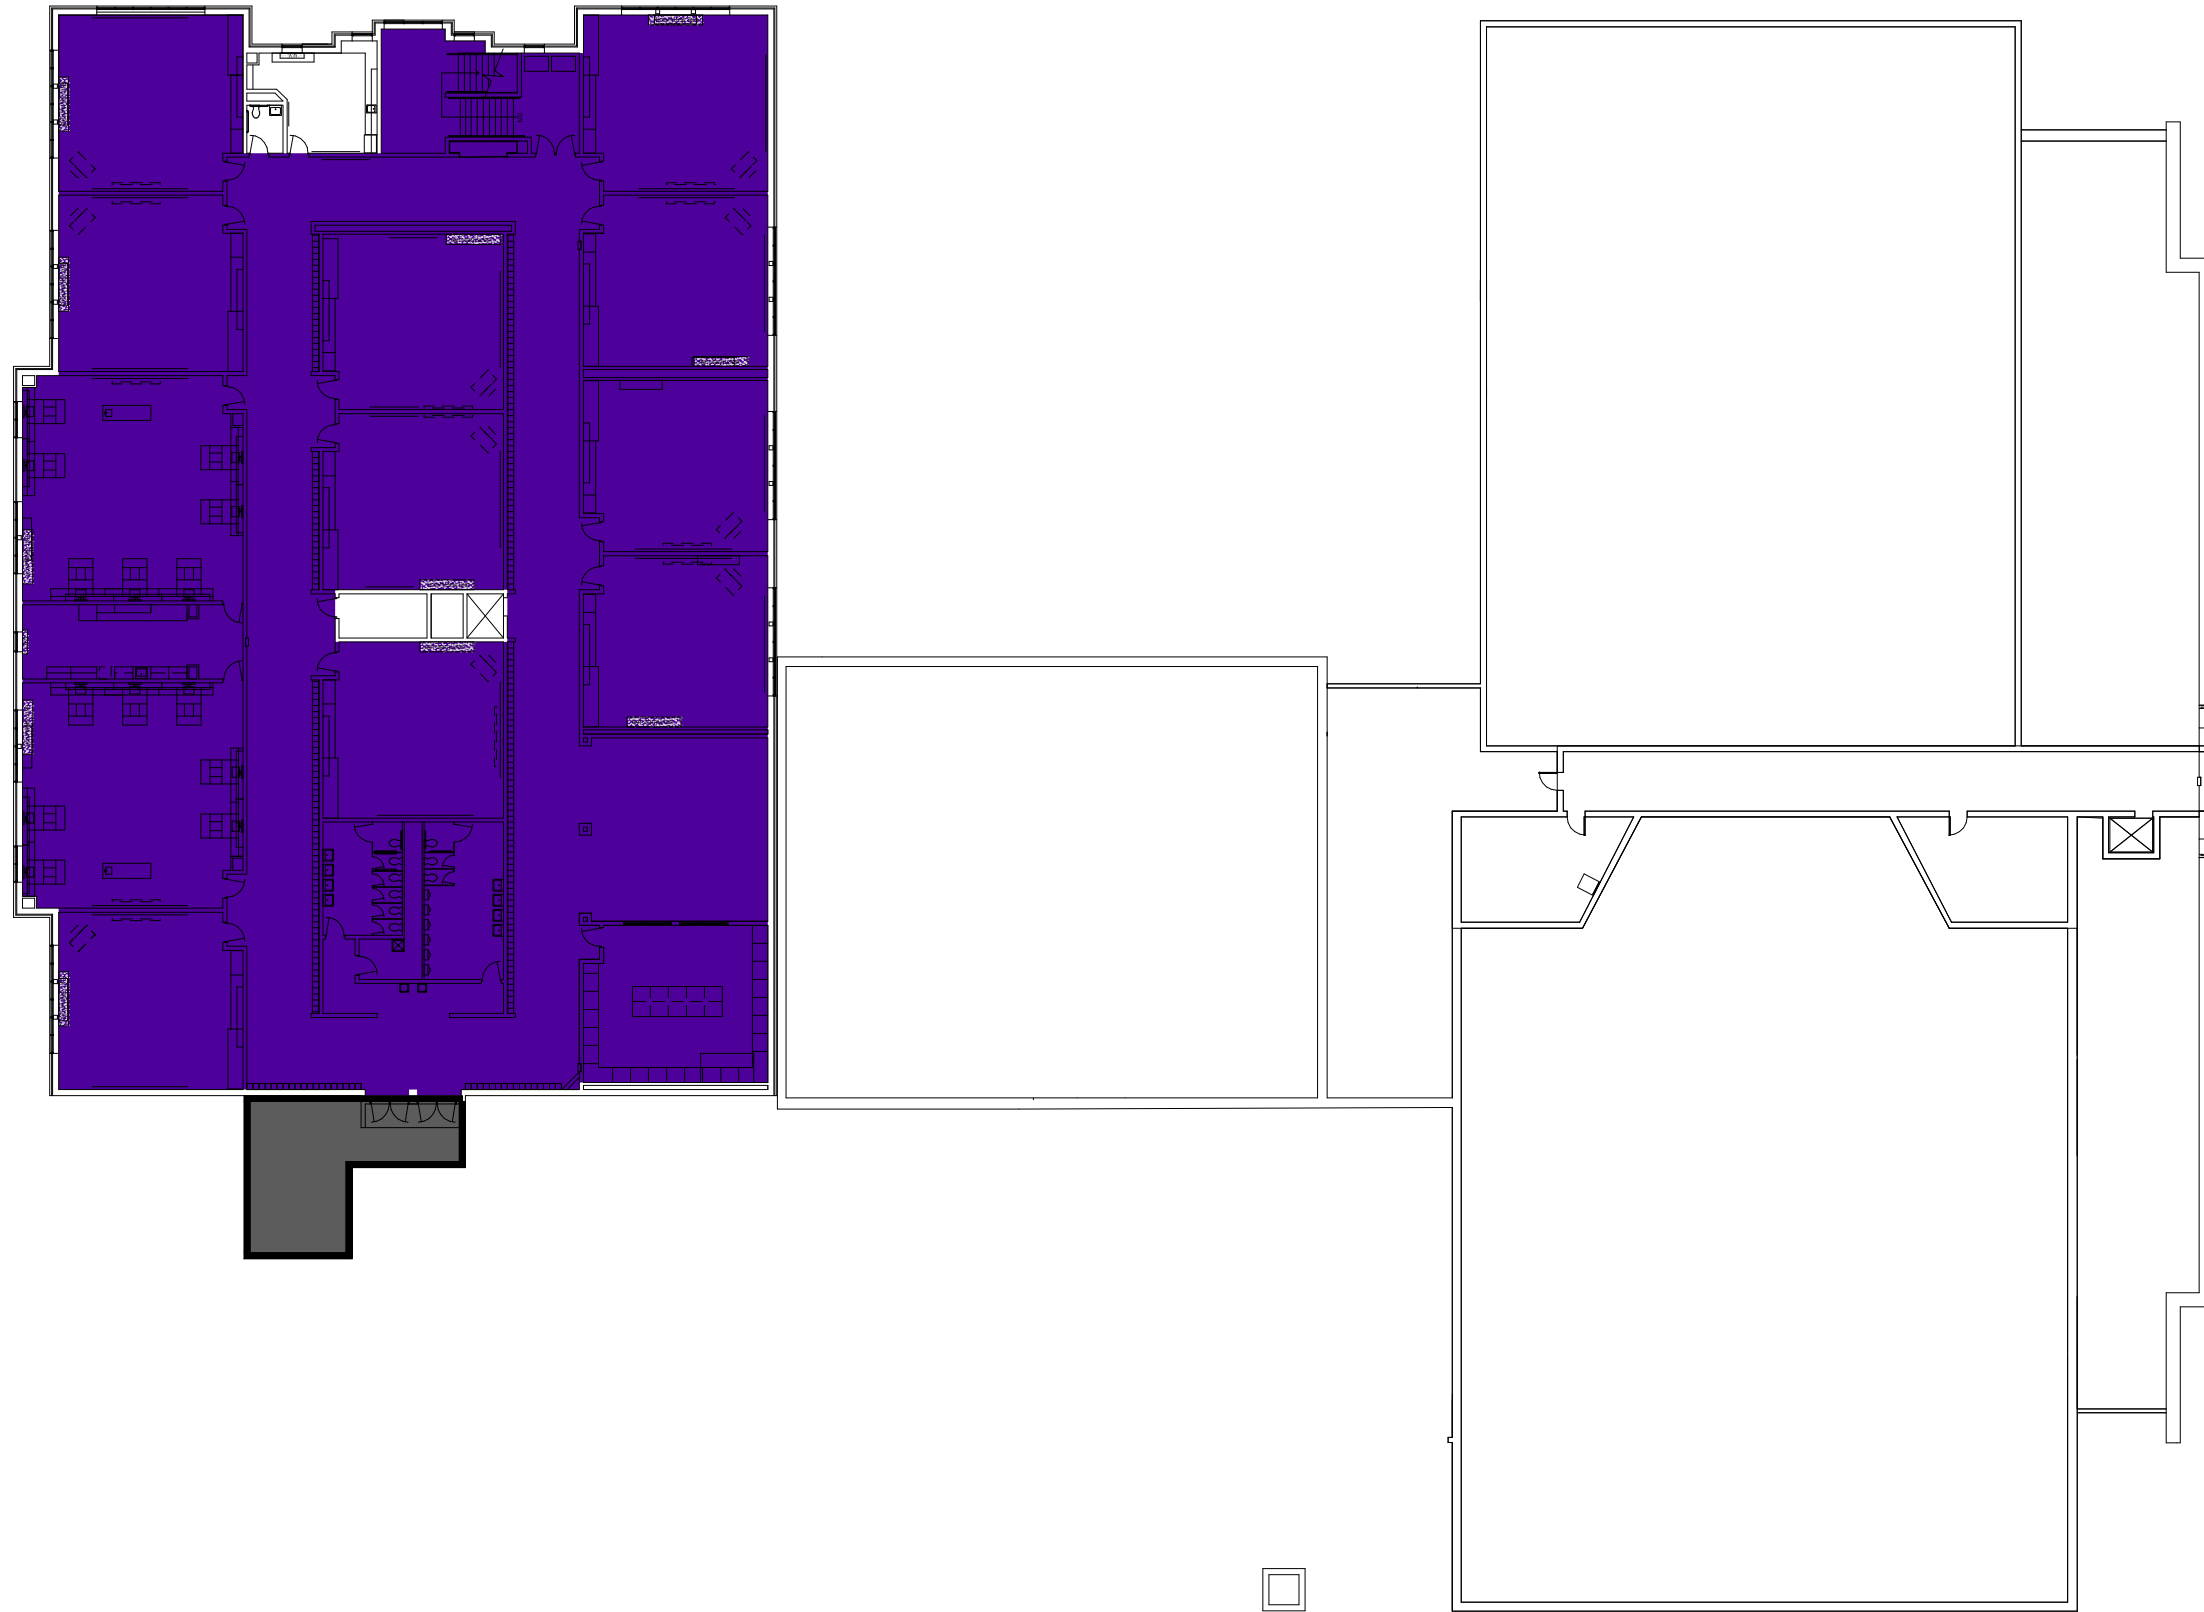

SCHOOL DISTRICT OF MARINETTE
MIDDLE SCHOOL FCA


7857 | 8.26.26

© 2025 Somerville, Inc.

REMODEL RECOMMENDATION -
THIRD FLOOR PLAN



0' 8' 16' 32' 48'

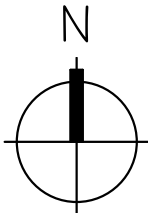

design matters.